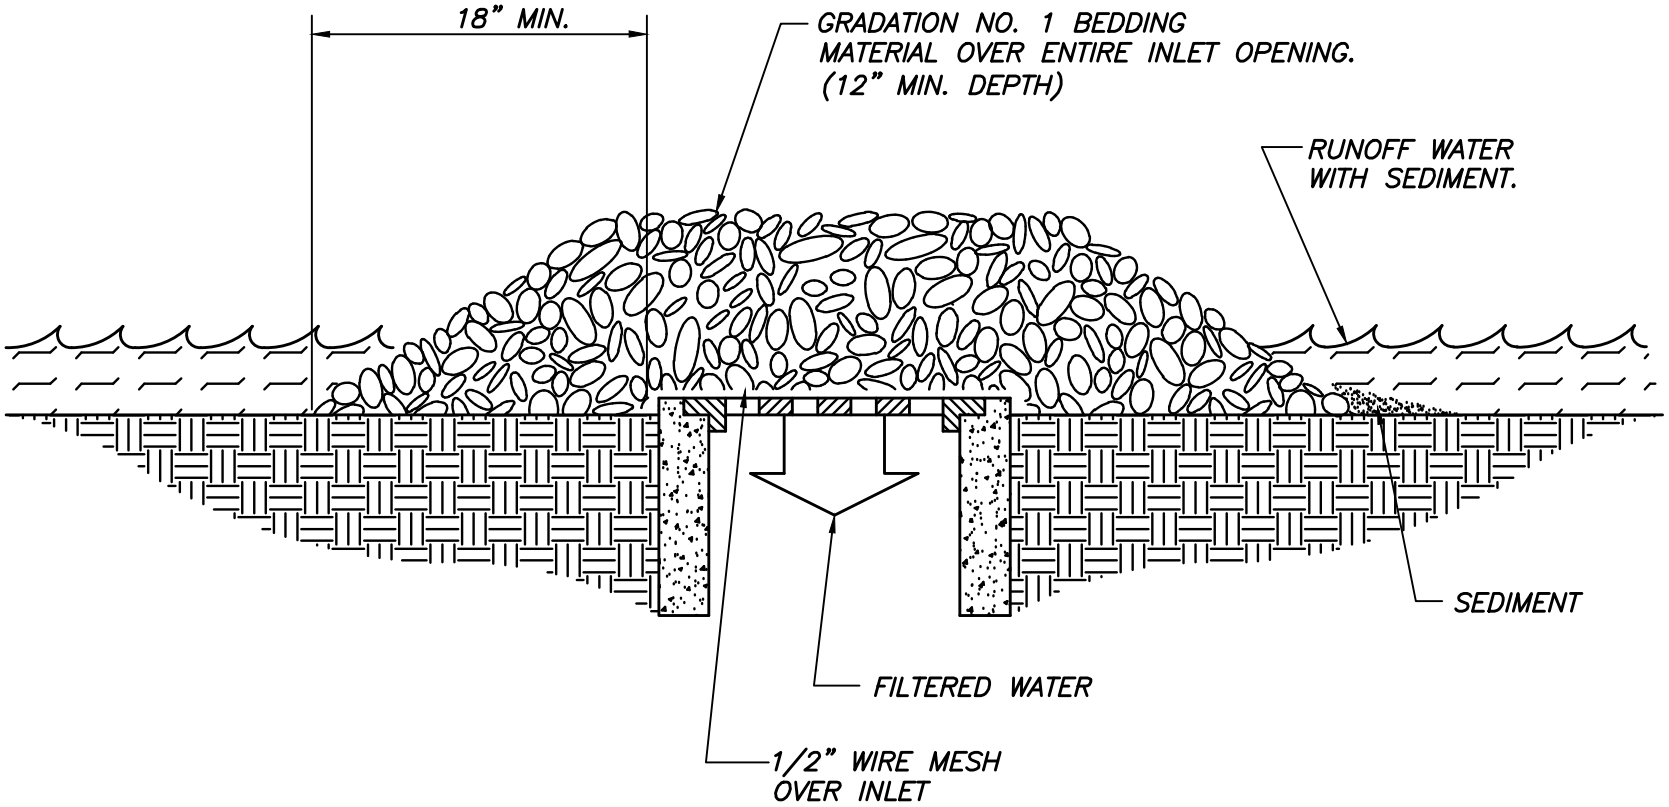

CITY OF MIDDLETON
STANDARD DETAIL

GRAVEL INLET FILTER

REVISED 06-04-2014
DRAWN BY: AMK

100-6